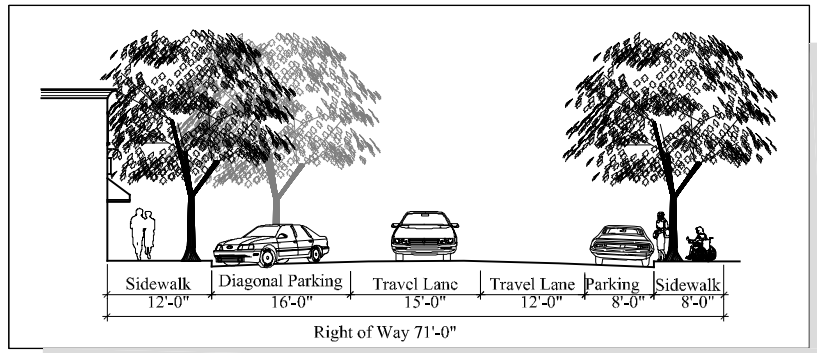

Section A-A: Two Way Travel on Bay Street- 71' Right-of-Way
Scale: 1/8"=1'-0"

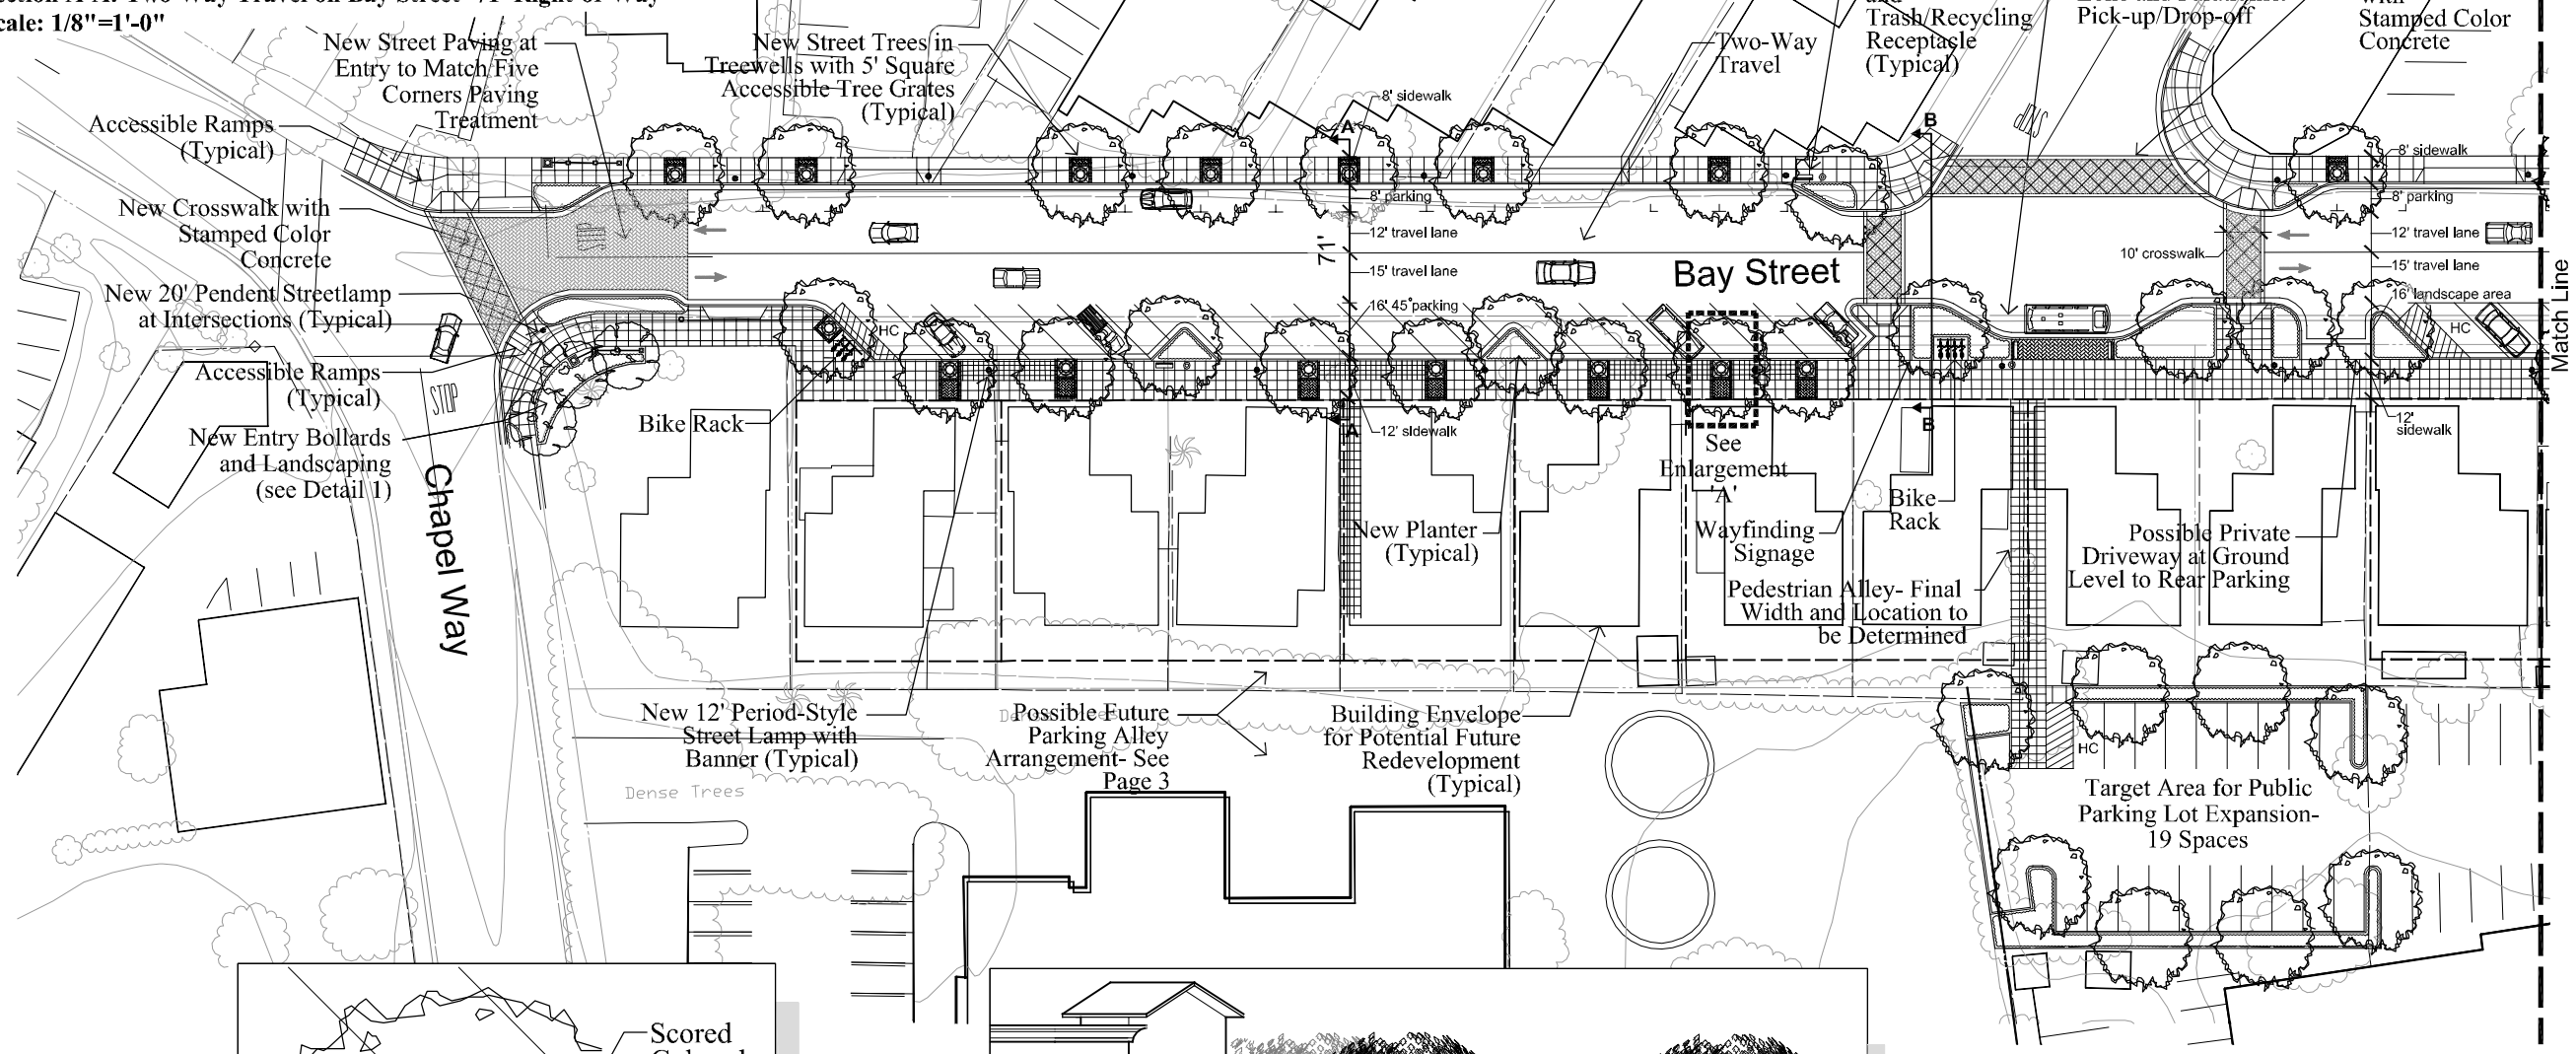

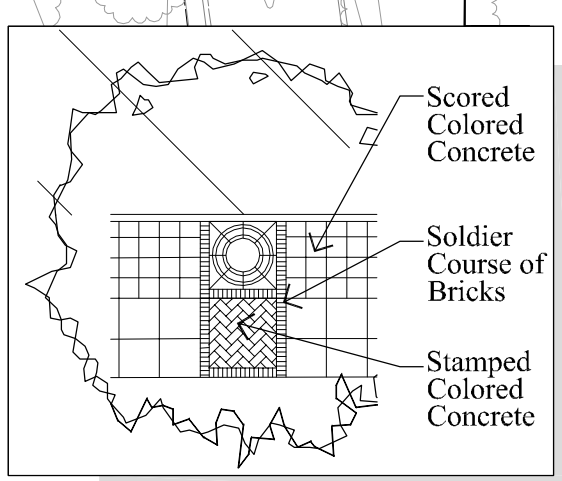

Enlargement A: Detail of Tree Grate and Paving Pattern

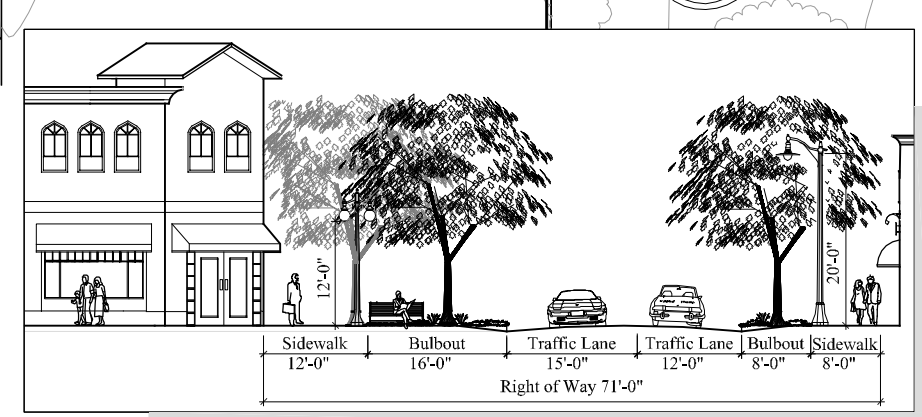

Section B-B: Landscaped Bulbouts at Intersection- 71' Right-of-Way
Scale: 1/8"=1'-0"

north
1"=20'-0"
Western Portion

City of Fremont

Schematic Design Concept

Bay Street Urban Design and Streetscape

May 10, 2004

3402508

1

RRM DESIGN GROUP
Creating Environments People Enjoy
140 C Foss Creek Circle • Healdsburg, California 95448
Phone: 707.473.0920 • Fax: 707.473.0923 • www.rrmdesign.com

This project is funded in part through the Metropolitan Transportation Commission's Transportation for Livable Communities ("TLC") program.