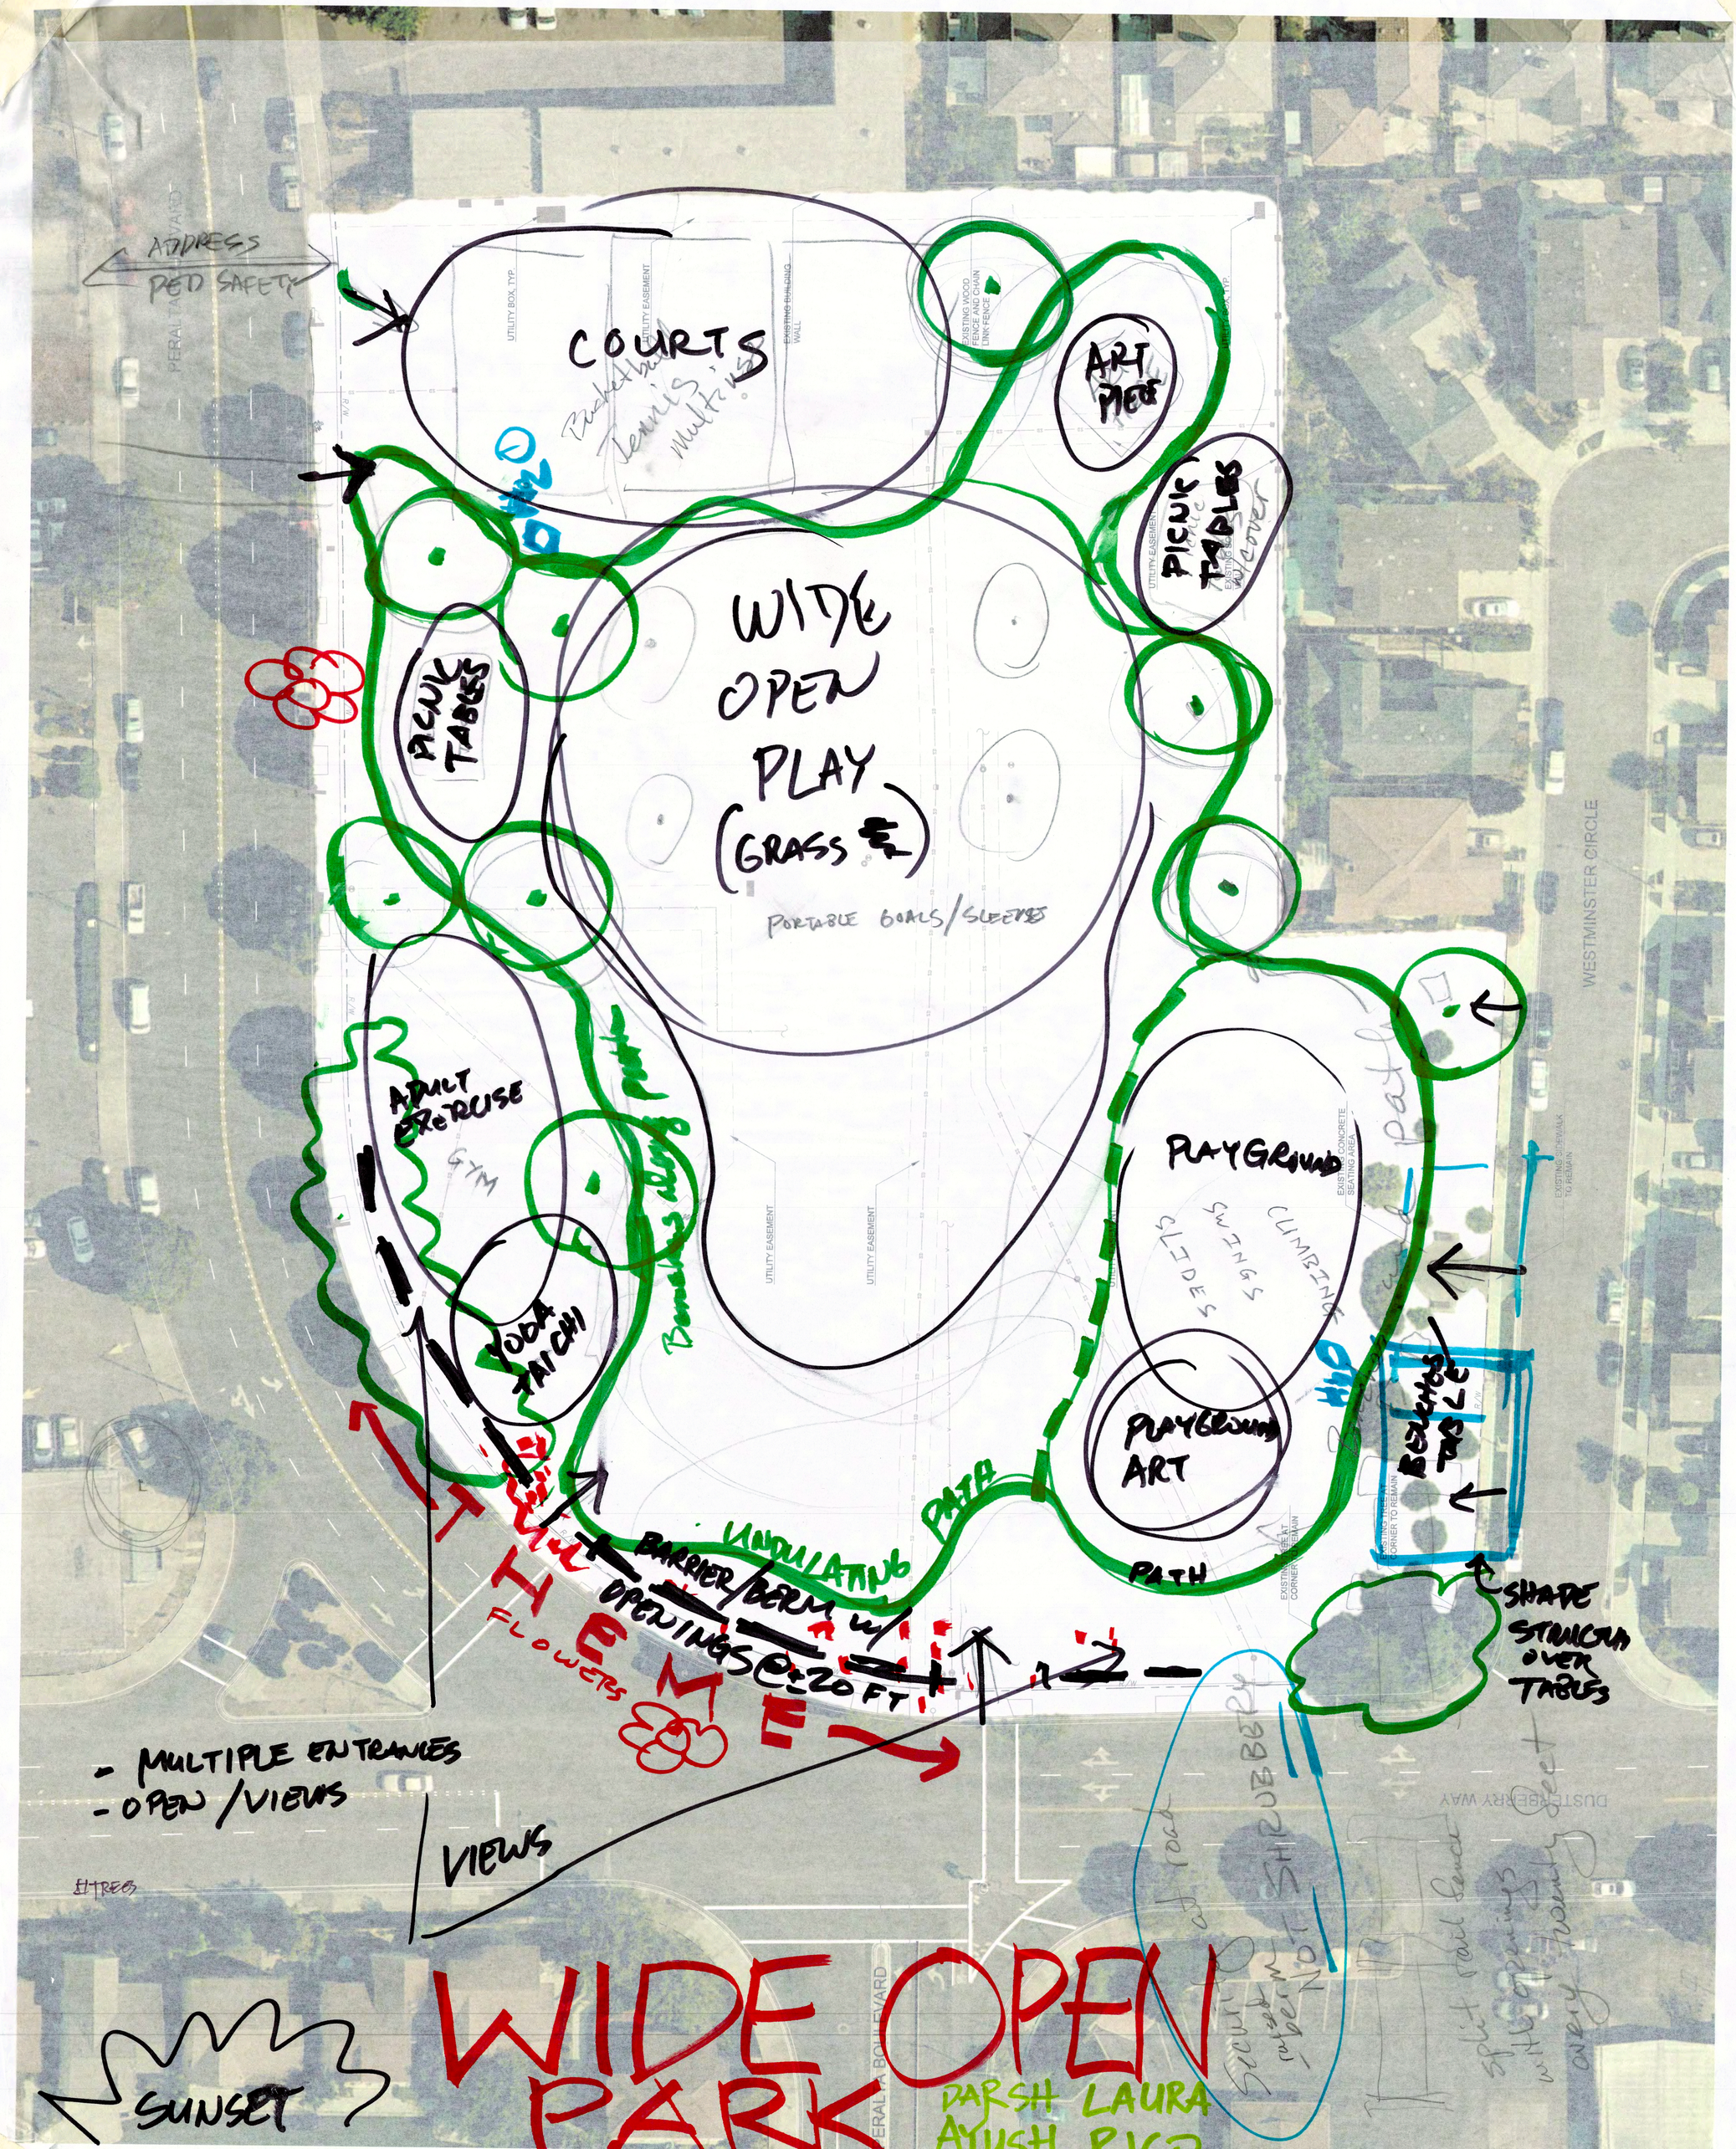

ADDRESS
PED SAFETY
COURTS
Bucketball
Tennis
Multi-ns
ART PIECE
PICNIC TABLES
w/cover
WIDE OPEN PLAY (GRASS)
PORTABLE GOALS/SLEEVES
PICNIC TABLES
ADULT EXERCISE
GYM
YOGA TAICHI
Benches along path
PLAYGROUND
SWINGS
SLIDES
CLIMBING
PLAYGROUND ART
BENCHES TABLE
PATH
UNDULATING PATH
BARRIER/BERM w/ OPENINGS @ ±20 FT
THEME
FLOWERS
SHADE STRUCTURE OVER TABLES
- MULTIPLE ENTRANCES
- OPEN/VIEWS
VIEWS
SUNSET
WIDE OPEN PARK
DARSH LAURA
AYUSH RICO
WESTMINSTER CIRCLE
DUSTERBERRY WAY
GRAPHIC SCALE

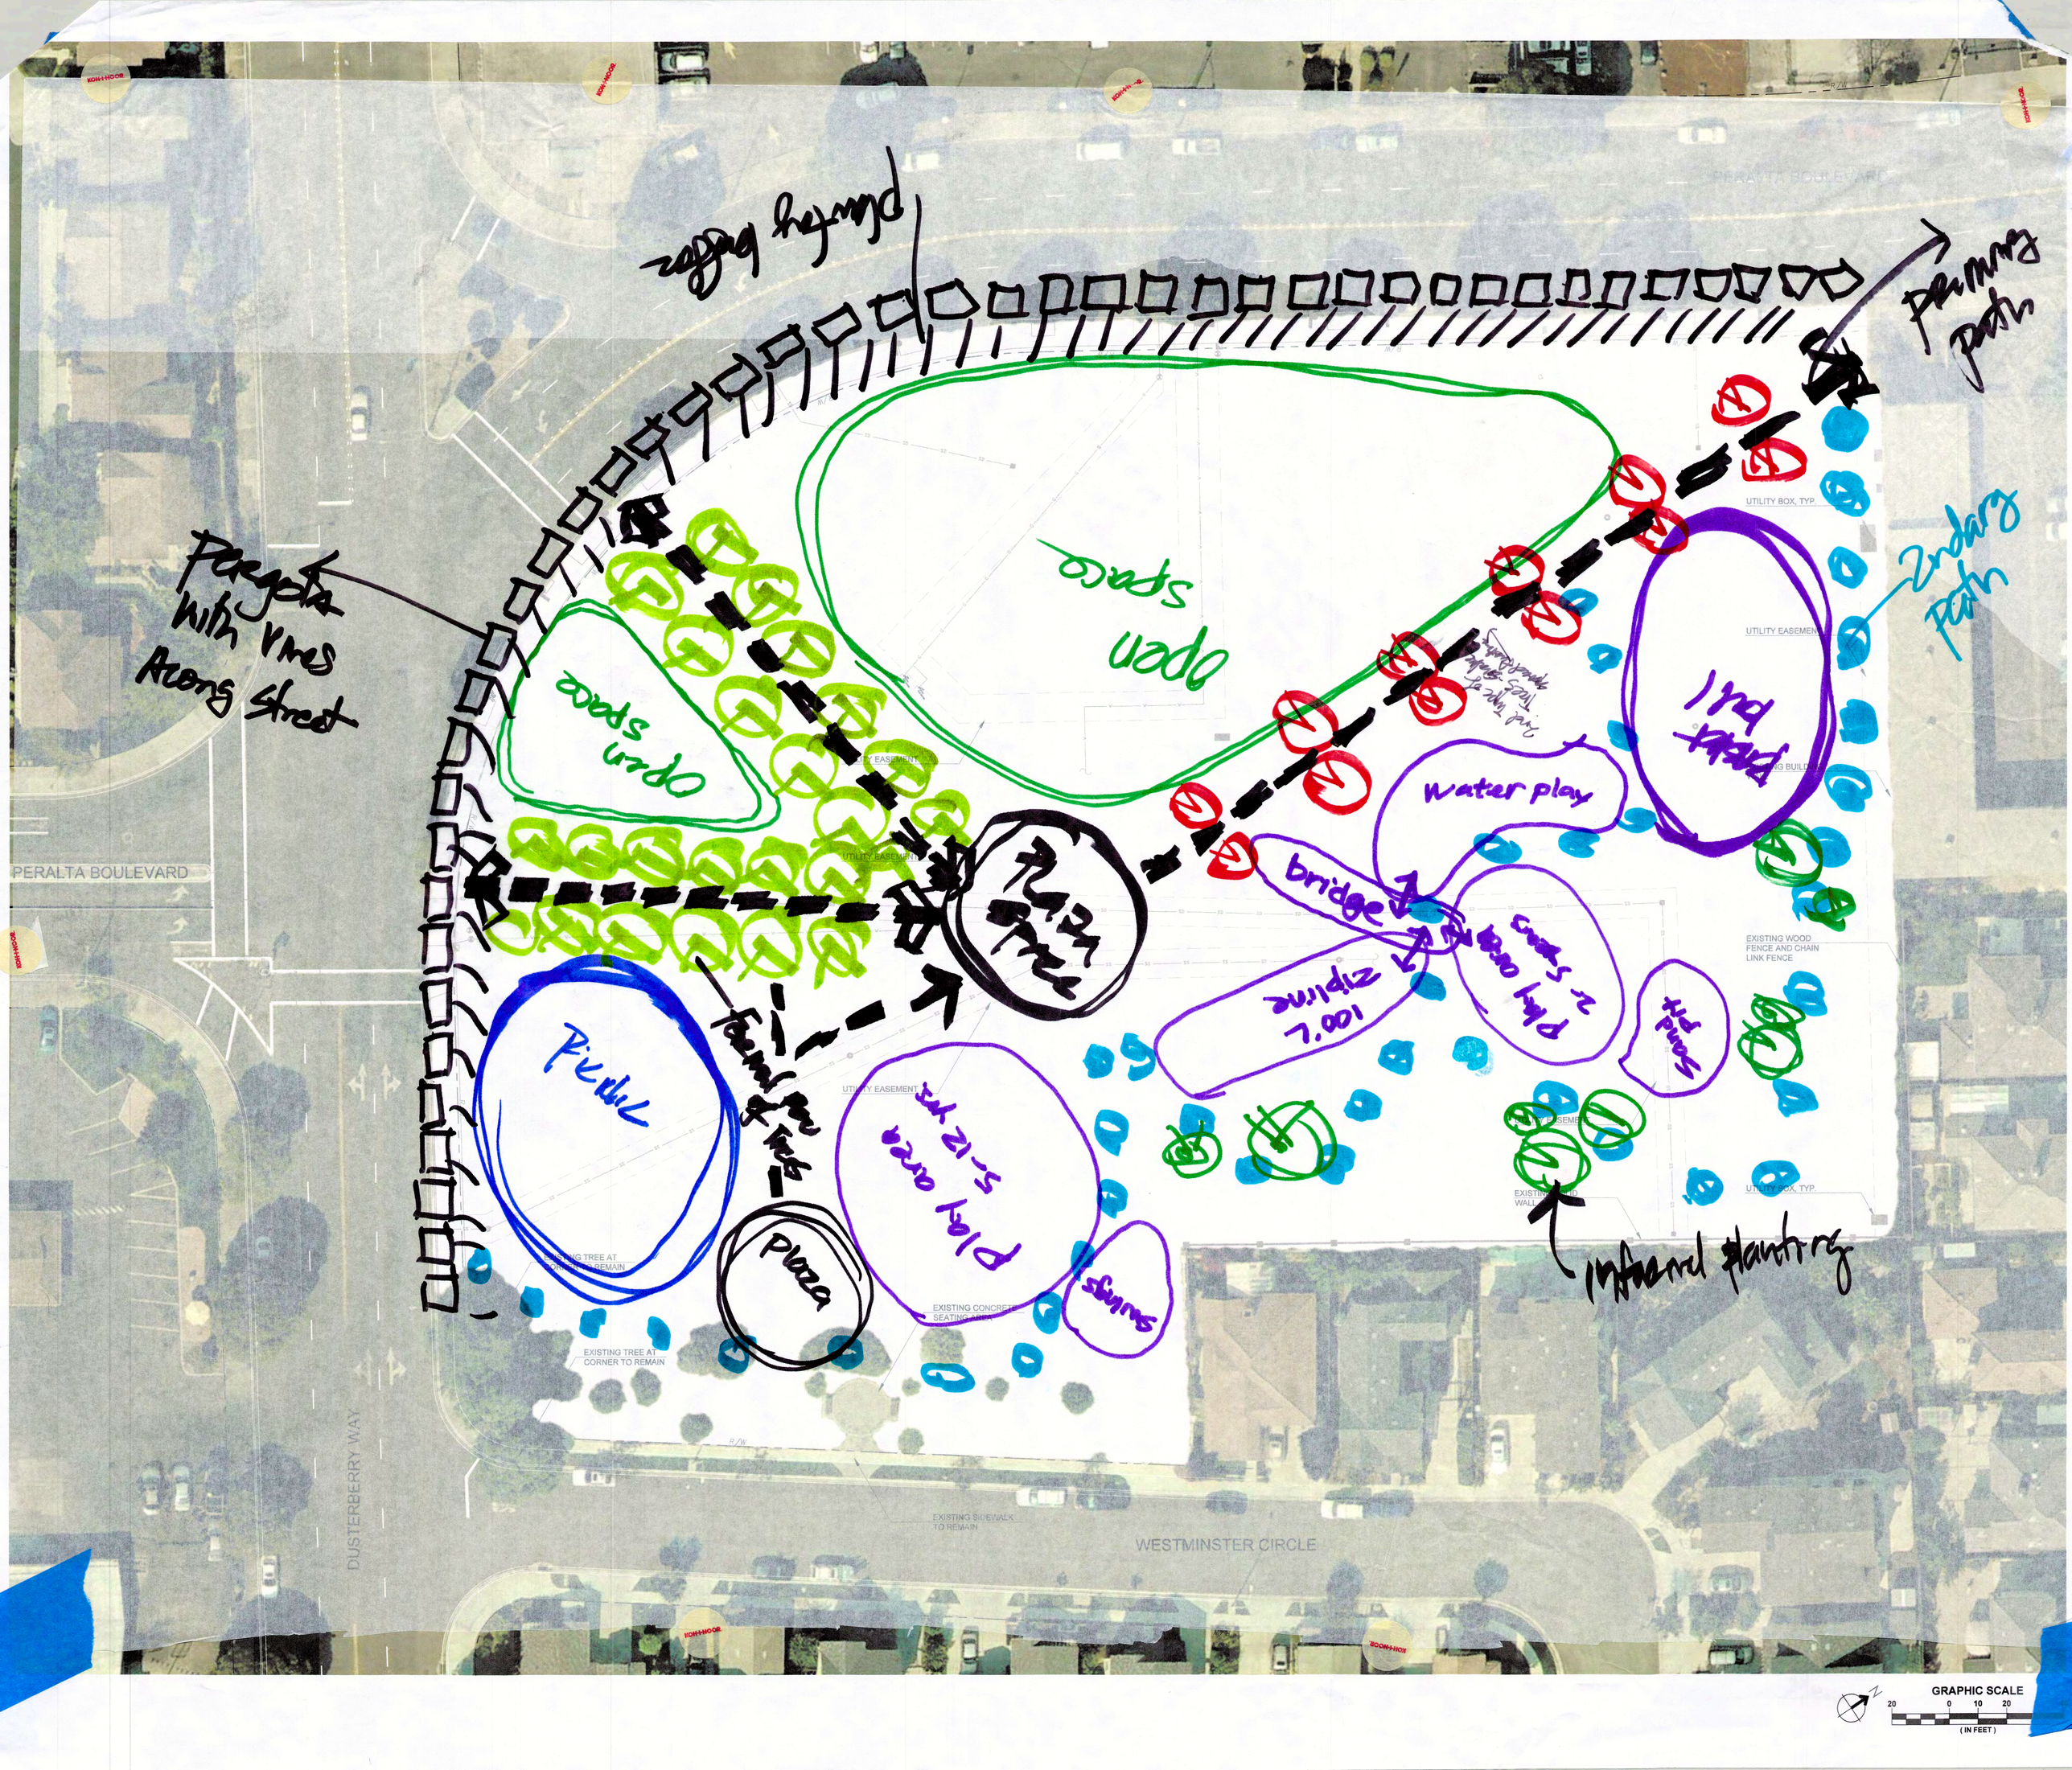

Pergola with Vines Along Street
Primary path
2ndary path
open space
open space
water play
bridge
zipline
7.001
Plaza
Plaza
Plaza
Play area 5-12 yrs
Sand pit
Sand pit
Infernal planting
PERALTA BOULEVARD
DUSTERBERRY WAY
WESTMINSTER CIRCLE
UTILITY BOX, TYP.
UTILITY EASEMENT
EXISTING WOOD FENCE AND CHAIN LINK FENCE
EXISTING TREE AT CORNER TO REMAIN
EXISTING CONCRETE SEATING AREA
EXISTING SIDEWALK TO REMAIN
GRAPHIC SCALE
20 0 10 20
(IN FEET)

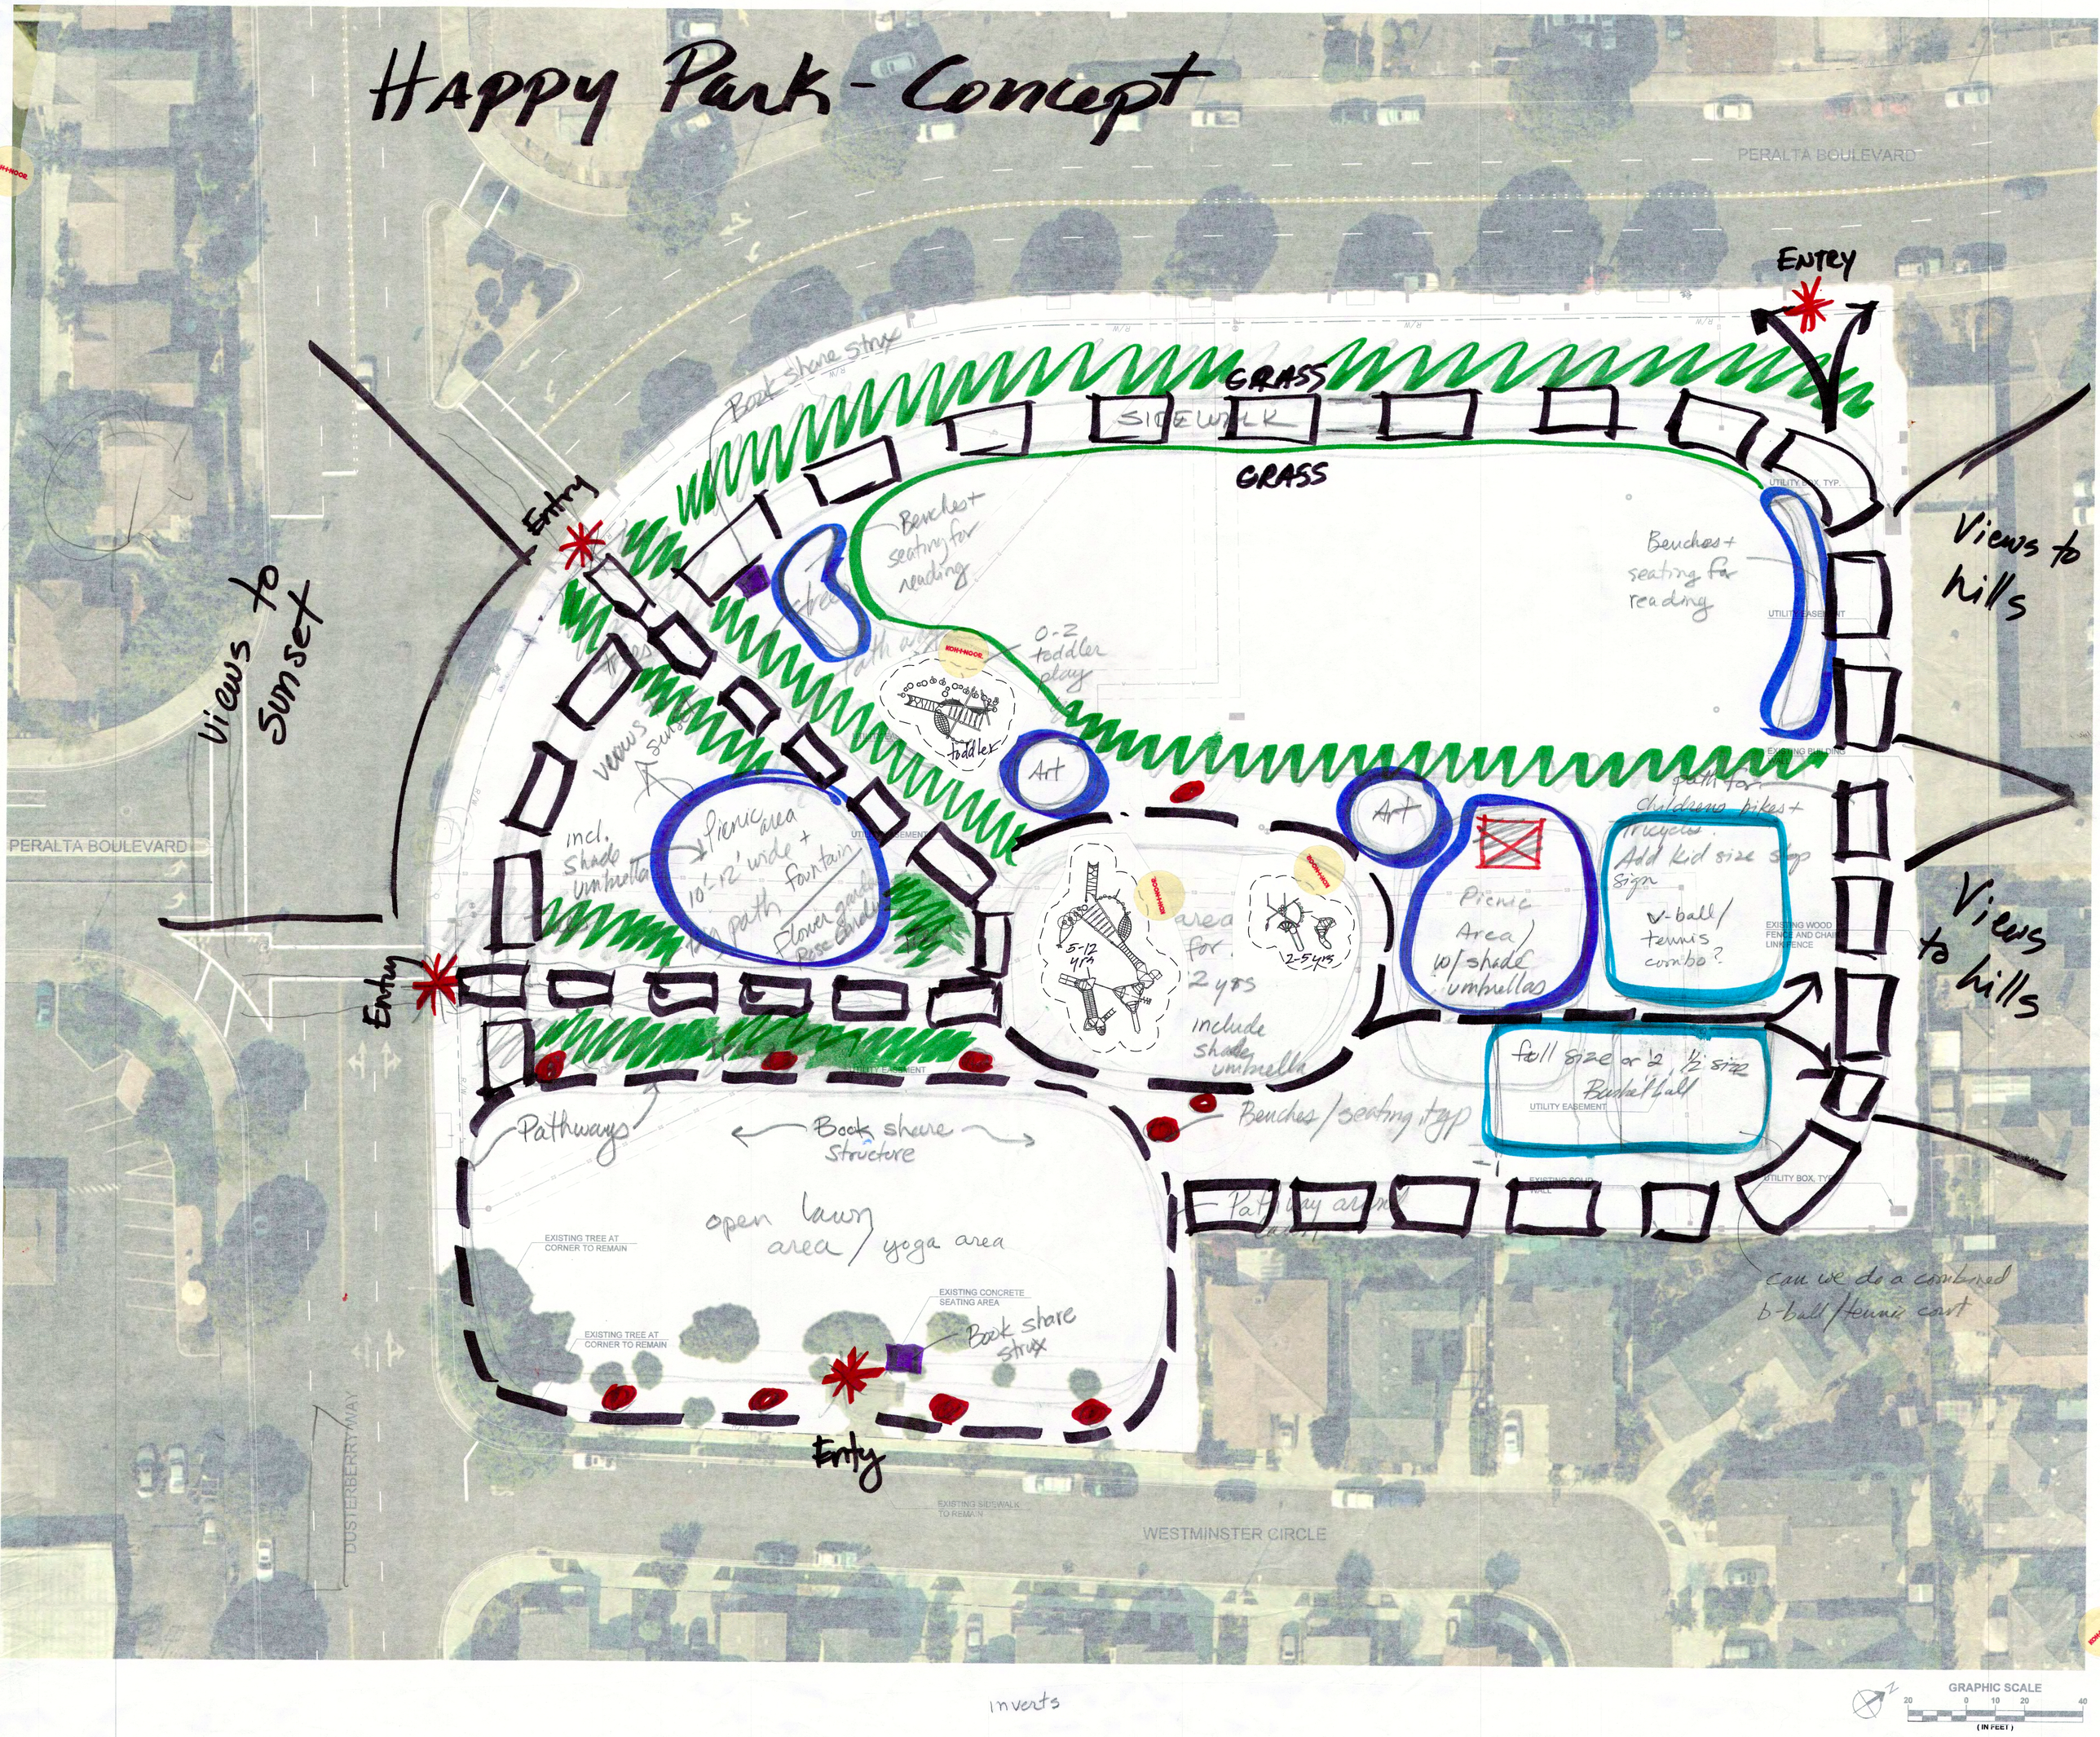
Happy Park - Concept
PERALTA BOULEVARD
ENTRY
GRASS
SIDEWALK
GRASS
Book share strux
Entry
Views to Sunset
Views to hills
Views to hills
Benches + seating for reading
Benches + seating for reading
0-2 toddler play
toddler
Art
Art
incl. shade umbrella
Picnic area 10'-12' wide + fountain
path
Flower garden Rose Garden
5-12 yrs
2-5 yrs
area for 2 yrs
include shade umbrella
Picnic Area w/ shade umbrellas
path for childrens bikes + tricycles
Add kid size stop sign
v-ball / tennis combo?
full size or 2 1/2 size Basketball
UTILITY EASEMENT
Pathways
Book share structure
Benches / seating typ
Pathway around lawn
open lawn area / yoga area
EXISTING TREE AT CORNER TO REMAIN
EXISTING CONCRETE SEATING AREA
Book share strux
Entry
can we do a combined b-ball / tennis court
EXISTING SIDEWALK TO REMAIN
WESTMINSTER CIRCLE
DUSTERBERRY WAY
inverts
GRAPHIC SCALE
(IN FEET)

PERALTA BOULEVARD
PERALTA BOULEVARD
DUSTERBERRY WAY
WESTMINSTER CIRCLE
LARGE PLAY STRUCTURE
72'X47'
AGES 5-12
MEDIUM PLAY STRUCTURE
44'X33'
AGES 5-12
UTILITY EASEMENT
UTILITY EASEMENT
UTILITY EASEMENT
UTILITY EASEMENT
U10 SOCCER FIELD
40X60 YD
120X180 FT
RUN OUT = 12'
EXISTING WOOD FENCE AND CHAIN LINK FENCE
EXISTING SOLID WALL
EXISTING TREE AT CORNER TO REMAIN
EXISTING TREE AT CORNER TO REMAIN
EXISTING CONCRETE SEATING AREA
EXISTING SIDEWALK TO REMAIN
PLAZA – 24'X36'
1"=20'–0"
GRAPHIC SCALE
20 0 10 20 40
(IN FEET)
Railroad Theme
PIT STOP DEPOT
PIT STOP DEPOT
PIT STOP DEPOT
Tennis / Soccer
Cherry blossom trees
Clock Tower interactive art
Accent lighting solar powered
light exercise equipment
Low impact exercise
California Orchard
Flowering trees
Attract Nature quiet area
Green California Lawn
California plants
flora & fauna
Low shrubs, low fence
Tiny Mural
Sun
Trees
Playstructure area
Play Structure generating energy from kids movements
Trail
Structure
Art
Play court
Kids Playground
Solar
solar lamposts
Energy efficiency

W
MURAL WALL
BBQ+2 Bench x3
MOUNDING
Informal TURF PLAY
MOUNDING
MOUNDING
HARD COURT
PLAY ARE
DYNAMIC ART PLAZA
PICNIC AREA
PERALTA BOULEVARD