TOWNHOMES ALONG SOUTHERN EDGE OF PROJECT

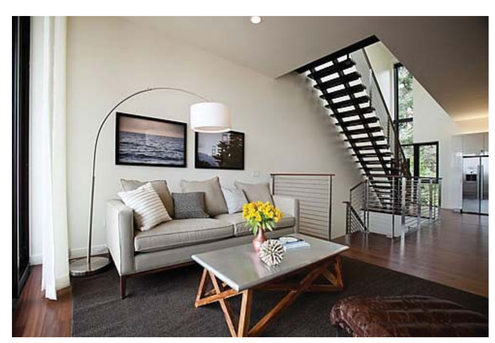

Interior design inspiration

StudioT SQ.

: Architecture
: Planning
: Urban Design

: 304 12th Street, Suite 2A
: Oakland, California 94607
: (510) 451 - 2850

Henkel / Shuckl Cannery
NILES, FREMONT, CA

Valley Oak Partners

Sheet Title:
Building Perspective - New Street

Job No. 13039
Date: 06/06/2014
Scale:
Drawn By:

Sheet No:
SP 4.6

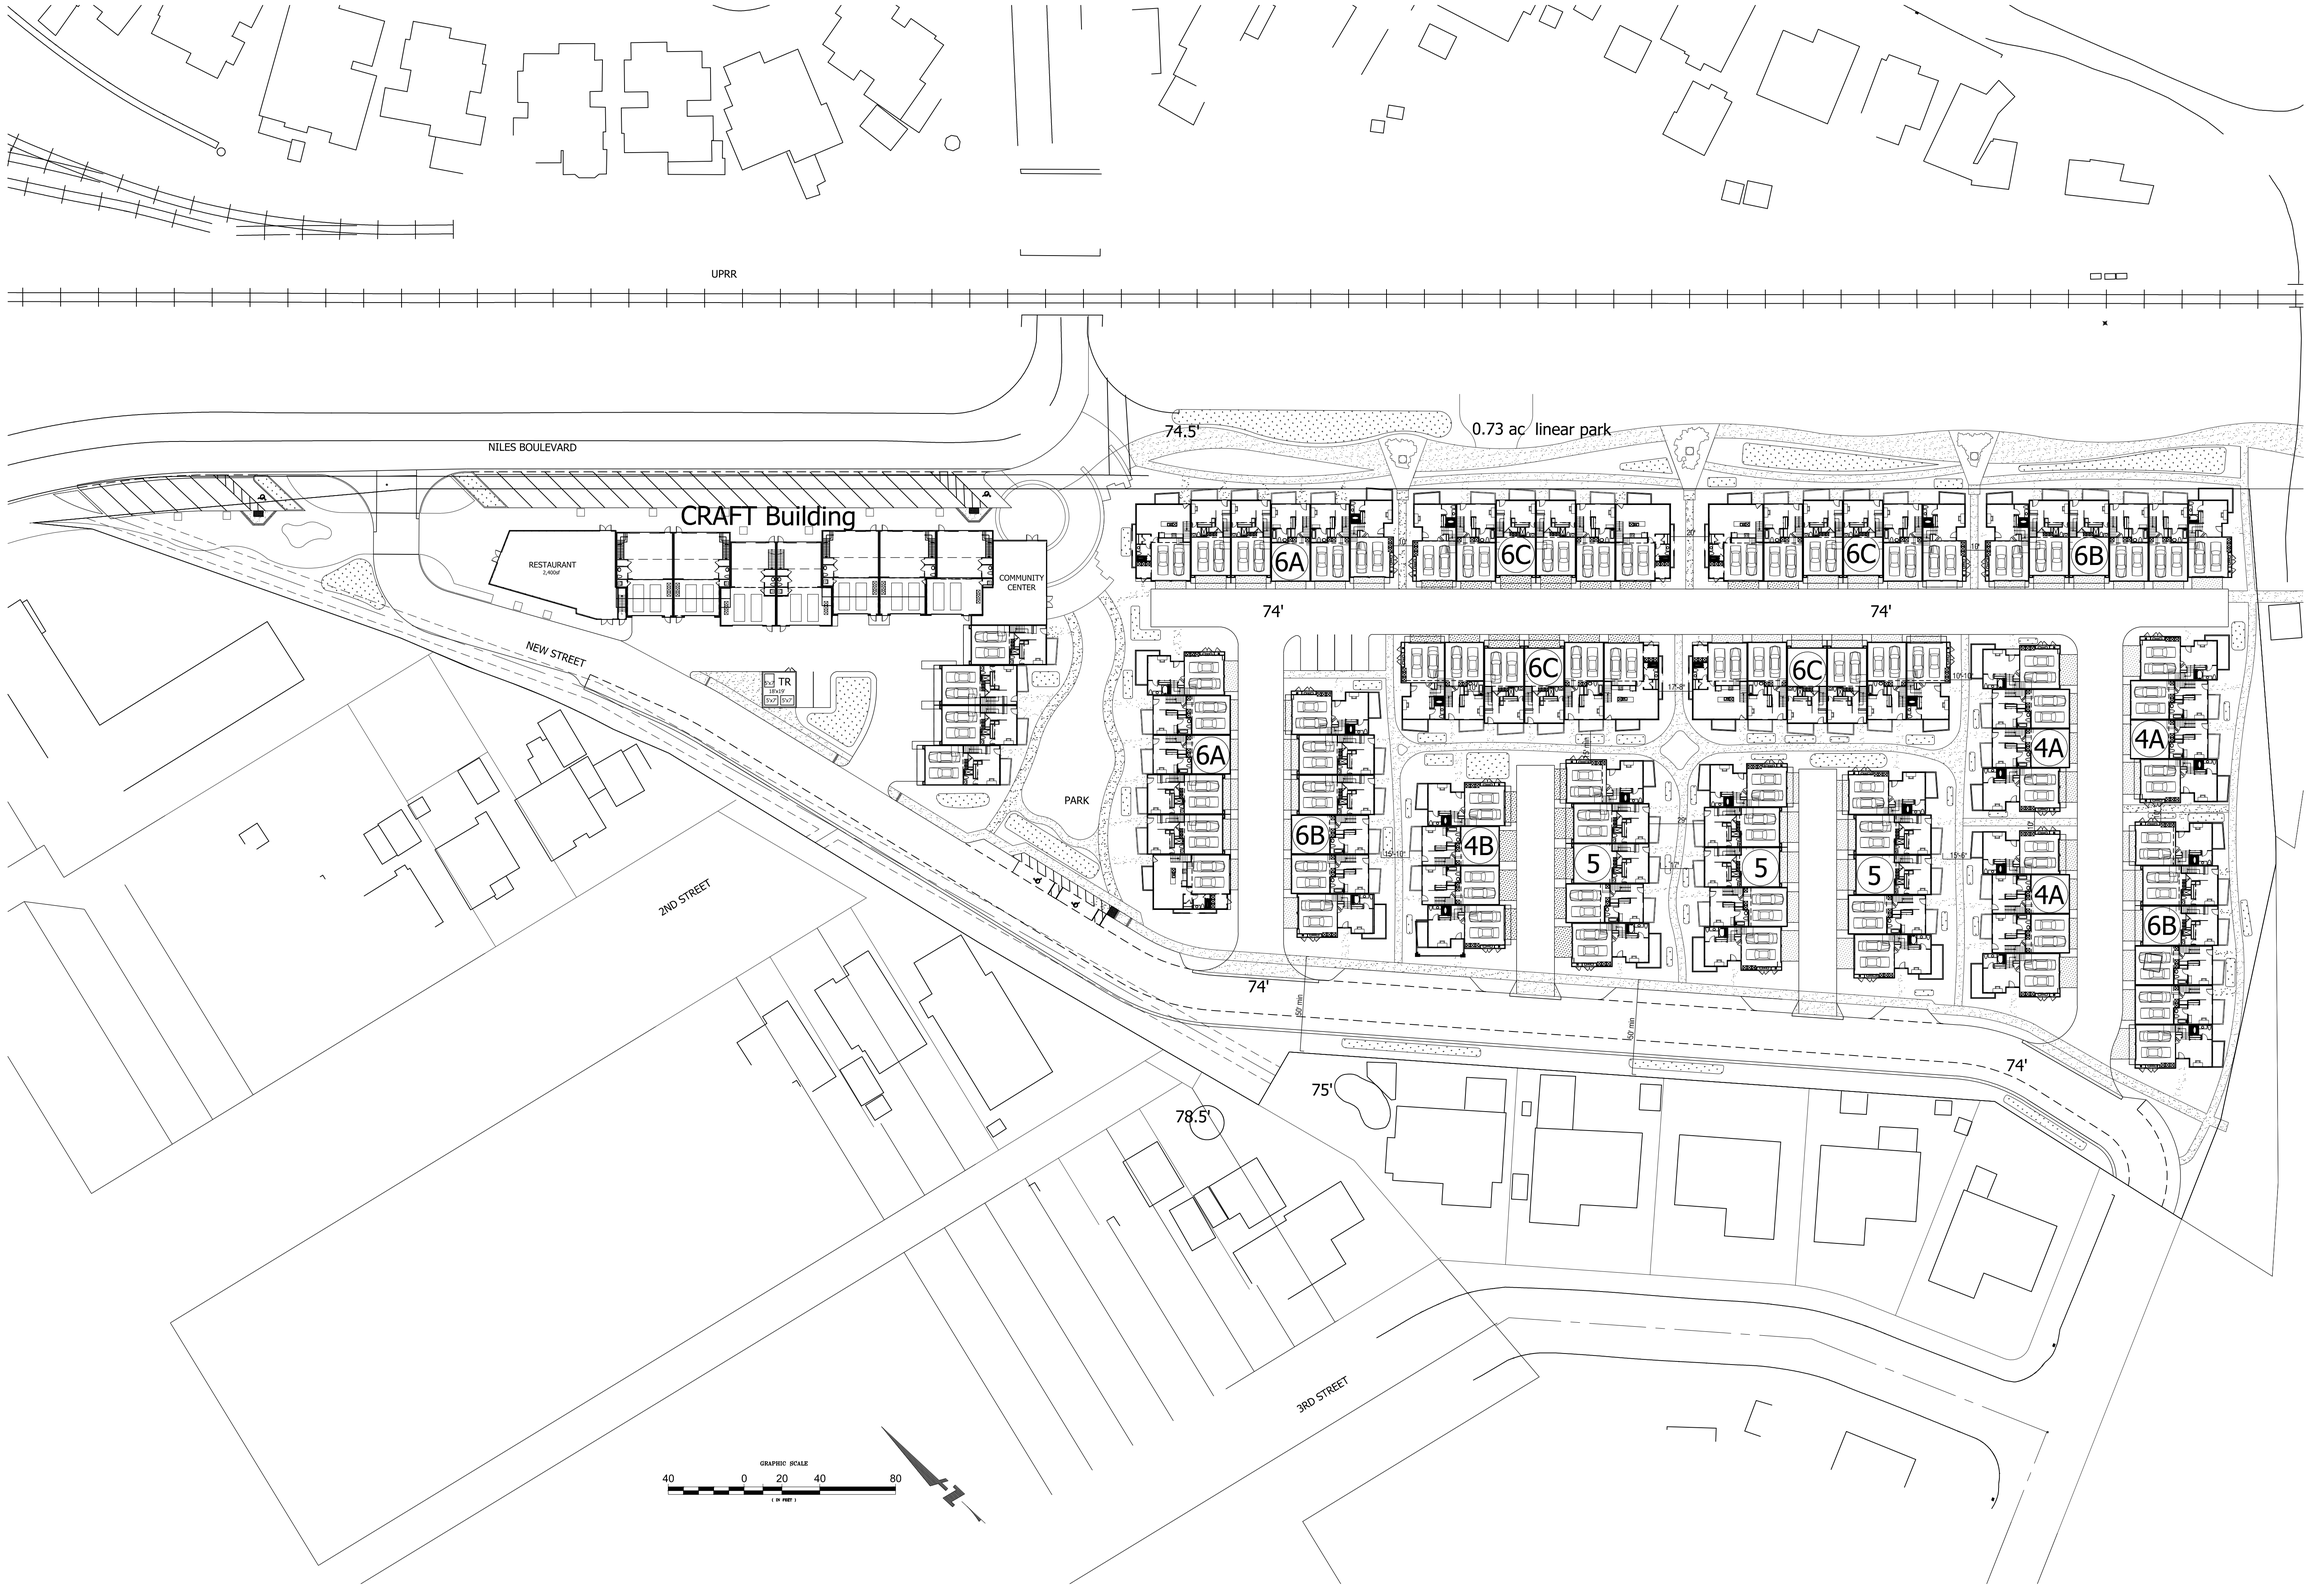


STUDIO T SQUARE

: Architecture
: Planning
: Urban Design


: 304 12th Street, Suite 2A
: Oakland, California 94607
: (510) 451 - 2850



THIS DOCUMENT CONTAINS INFORMATION PROPRIETARY TO STUDIO T-SQ, INC. AND IS FURNISHED IN CONFIDENCE FOR THE LIMITED PURPOSE OF EVALUATION OR REVIEW. THIS DOCUMENT OR ITS CONTENTS MAY NOT BE USED FOR ANY OTHER PURPOSE AND MAY NOT BE REPRODUCED OR DISCLOSED TO OTHERS WITHOUT THE PRIOR WRITTEN CONSENT OF STUDIO T-SQ., INC. ALL RIGHTS RESERVED, COPYRIGHT 2010.


Henkel / Shuckl Cannery
NILES, FREMONT, CA

Valley Oak Partners

Sheet Title:
SITE PLAN

Job No. 13039
Date: 12/22/2014
Scale: 1" = 40'
Drawn By:

Sheet No:
A1.0

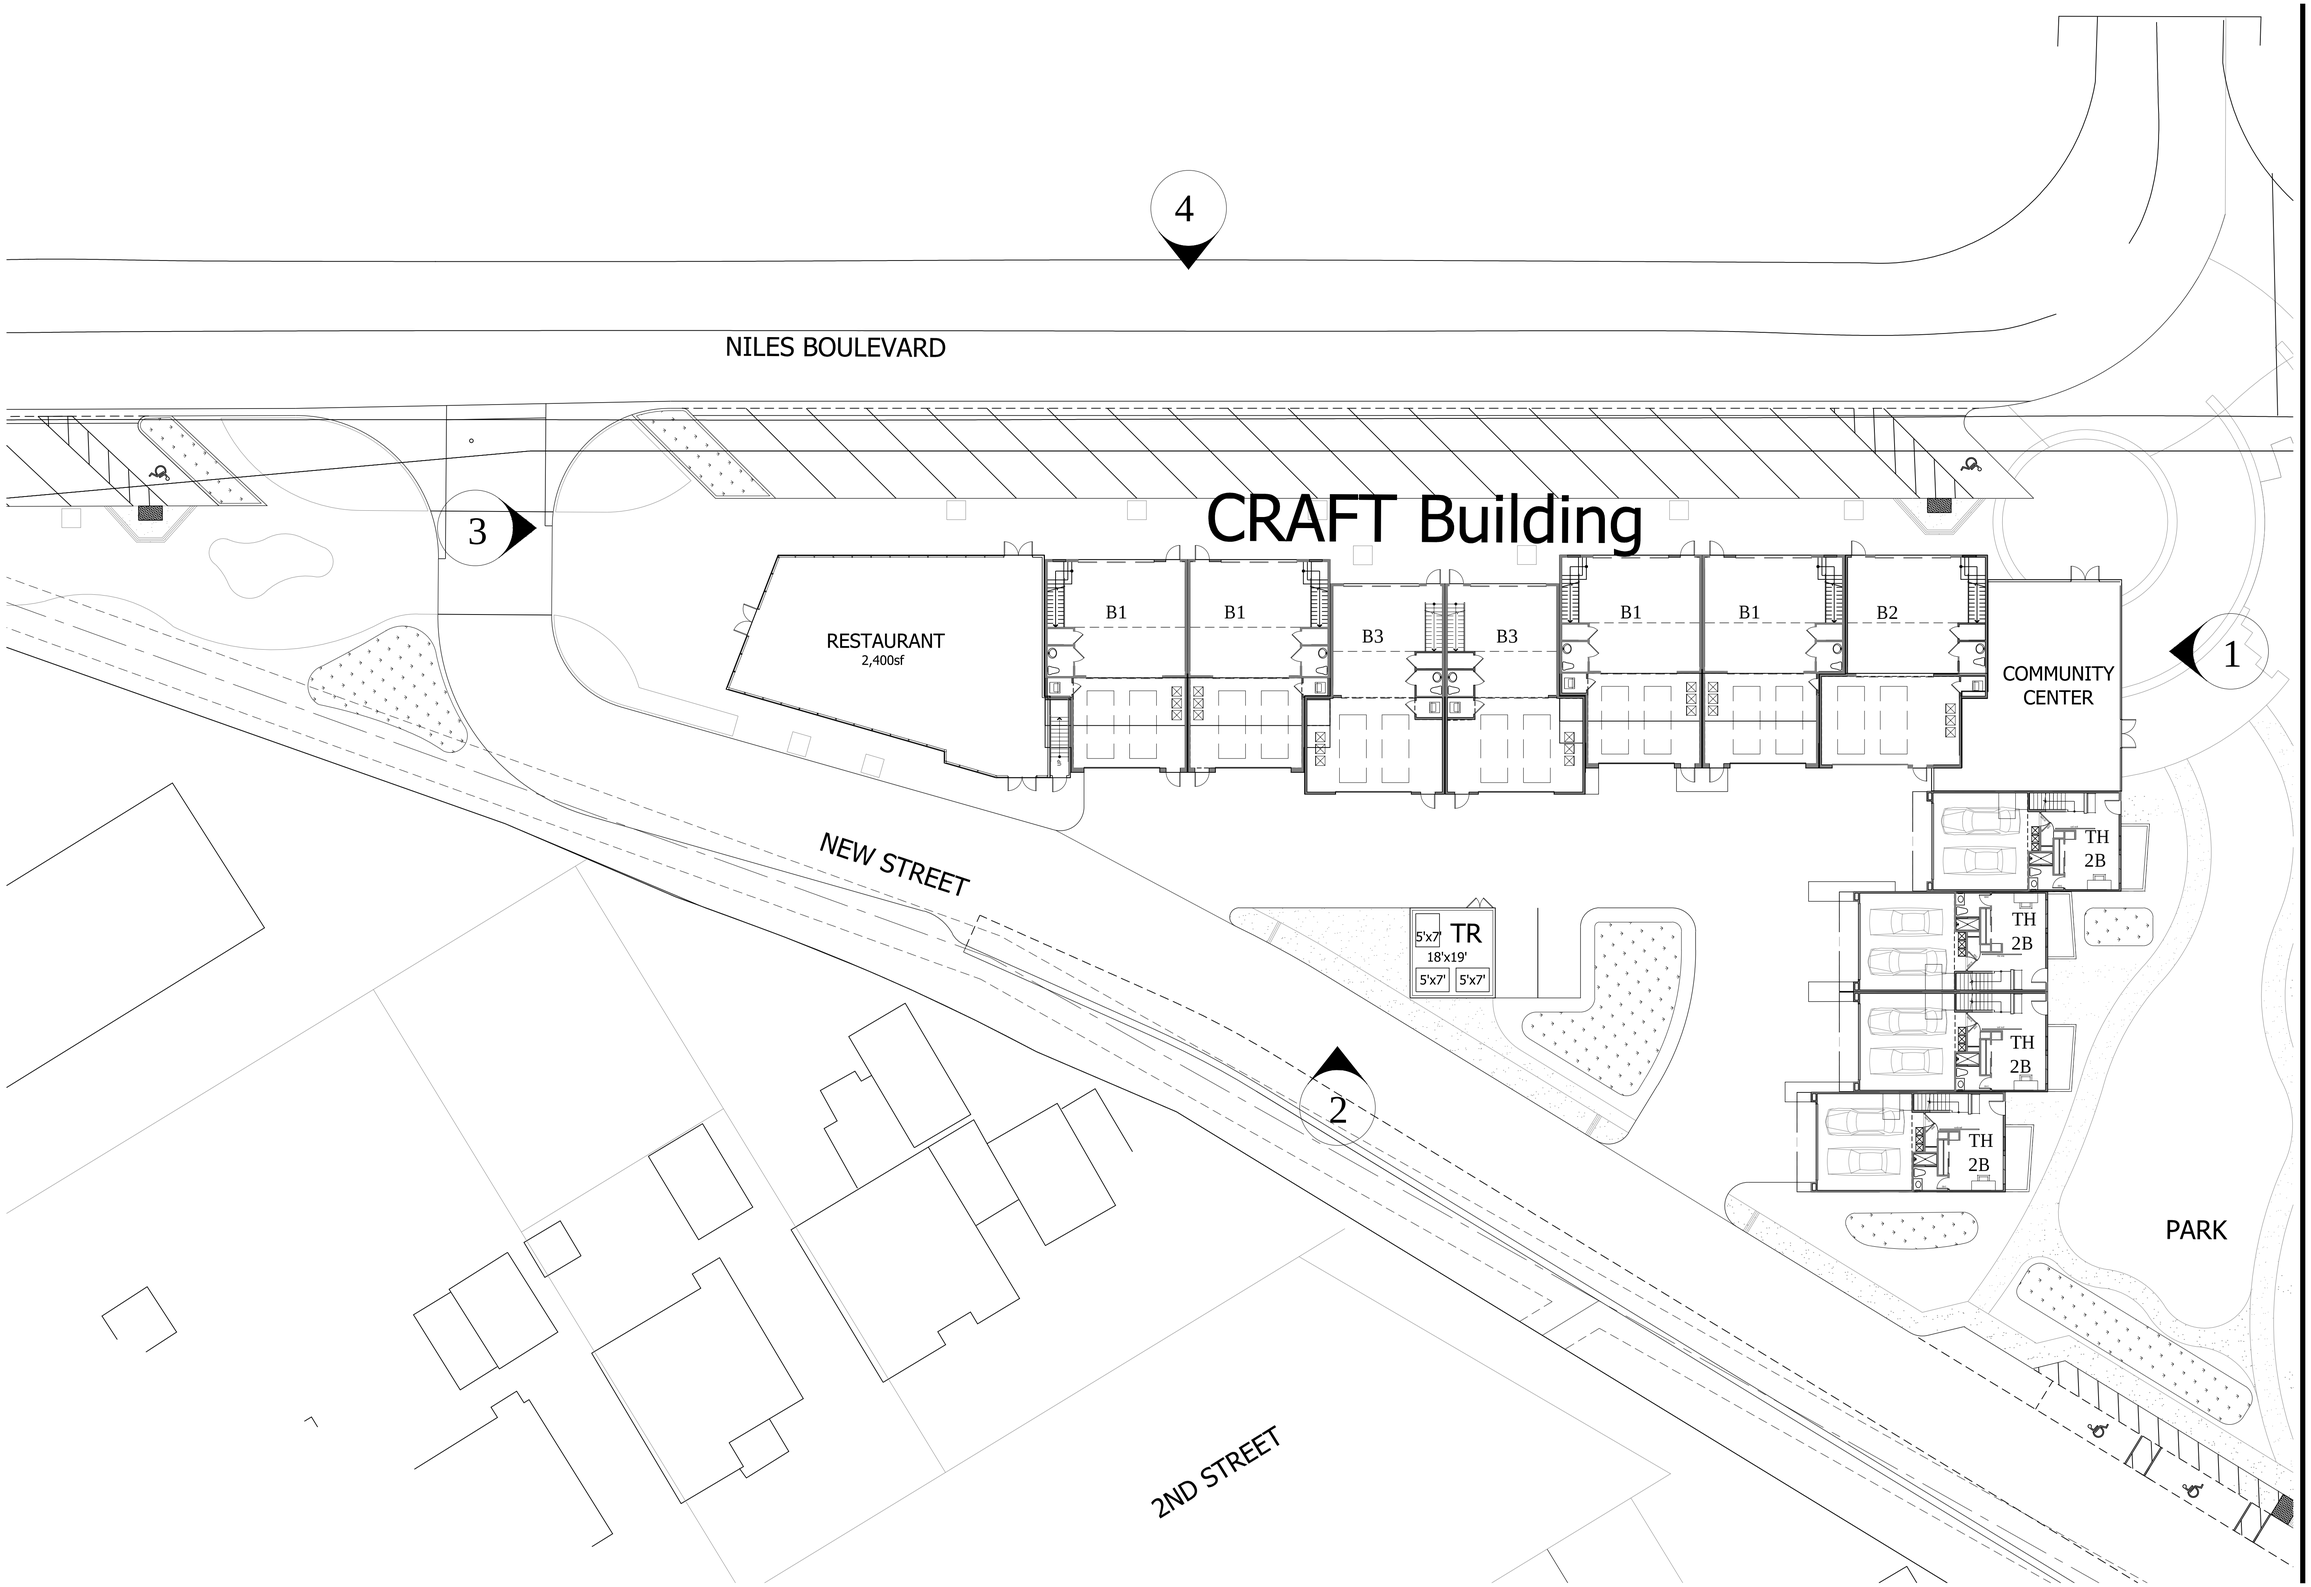


StudioT SQ.

: Architecture
: Planning
: Urban Design


: 304 12th Street, Suite 2A
: Oakland, California 94607
: (510) 451 - 2850


Henkel / Shuckl Cannery
NILES, FREMONT, CA

Valley Oak Partners

Sheet Title:
CRAFT Building
Level 1

| | |
|---|---|
| Job No. | 13039 |
| Date: | 09/05/2014 |
| Scale: | 1/16" = 1' - 0" |
| Drawn By: | |

Sheet No:
A2.1

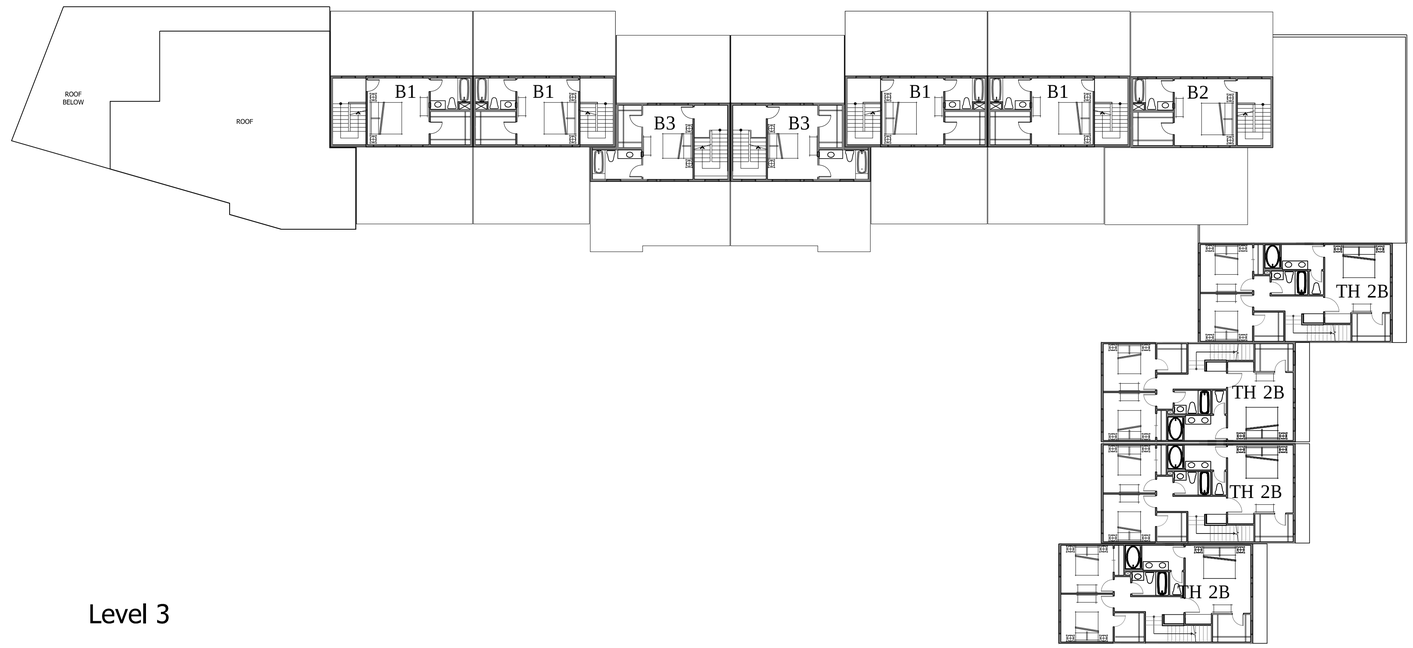


Level 3

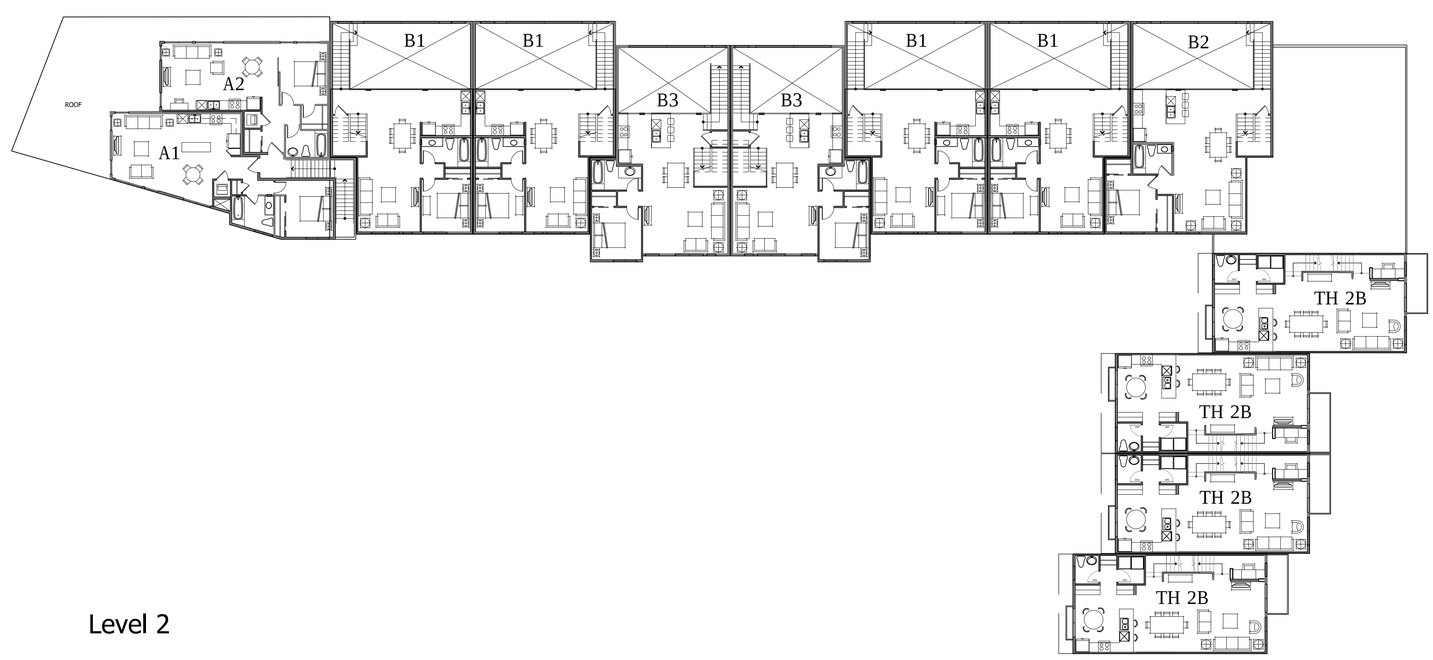


Level 2

StudioT SQ.

: Architecture
: Planning
: Urban Design

: 304 12th Street, Suite 2A
: Oakland, California 94607
: (510) 451 - 2850

Henkel / Shuckl Cannery
NILES, FREMONT, CA

Valley Oak Partners

Sheet Title:

CRAFT Building
Level 2 &
Level 3

| | |
|---|---|
| Job No. | 13039 |
| Date: | 09/05/2014 |
| Scale: | 1/16" = 1' - 0" |
| Drawn By: | |

Sheet No:

A2.2

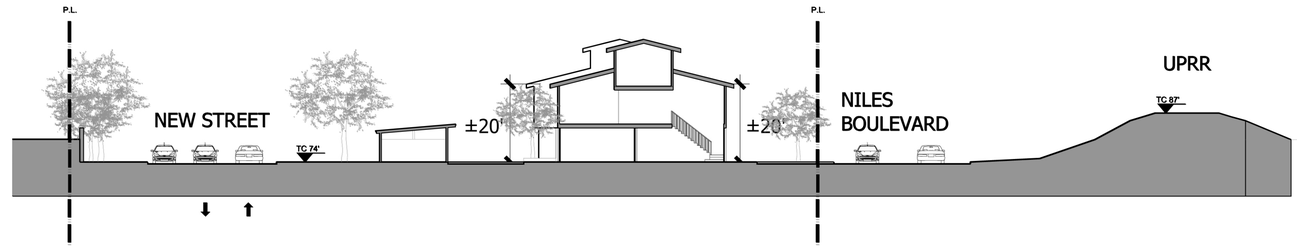


1" = 20'-0" Section A-A

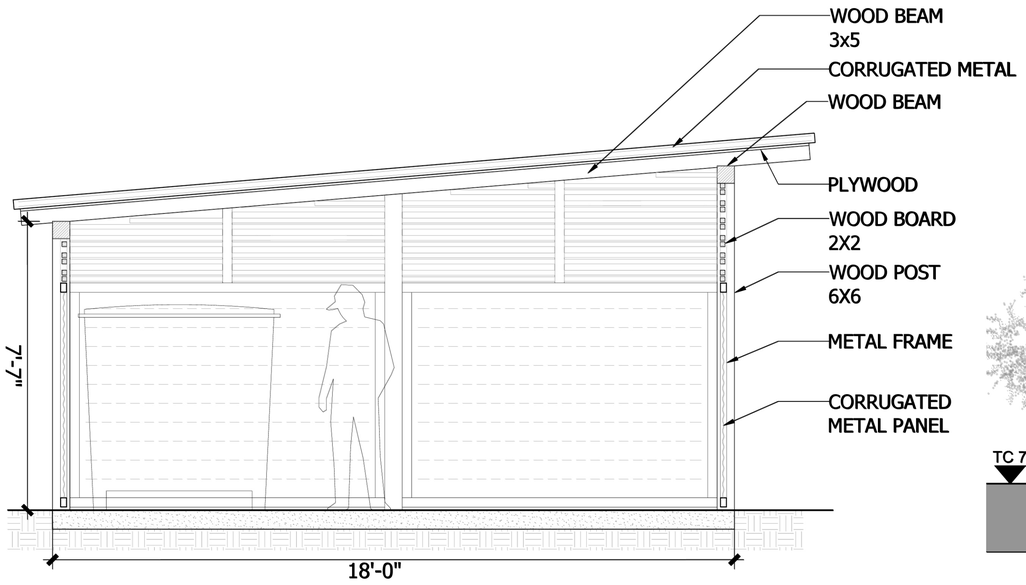


1/2" = 1'-0" Trash Enclosure Section

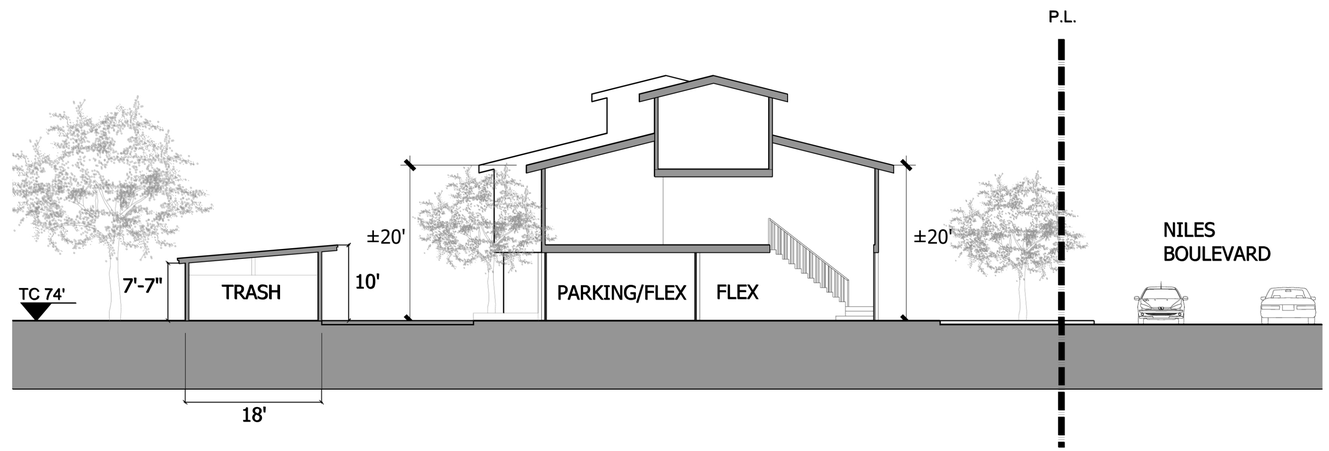


1" = 10'-0" Section B-B

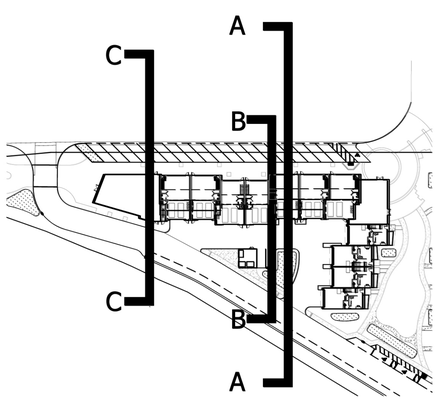


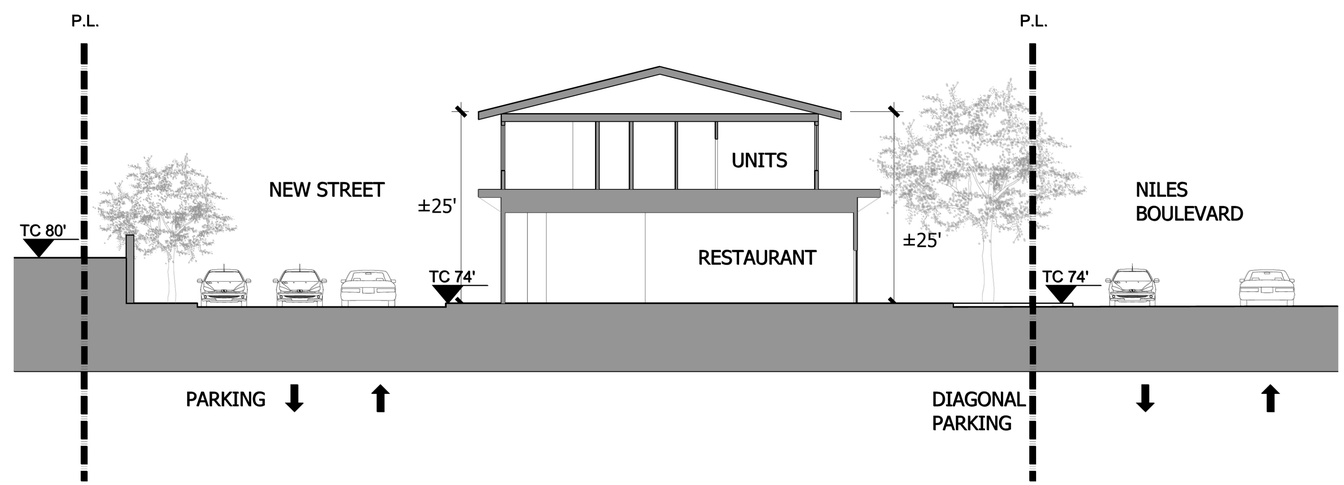


1" = 10'-0" Section C-C

StudioT SQ.
: Architecture
: Planning
: Urban Design
: 304 12th Street, Suite 2A
: Oakland, California 94607
: (510) 451 - 2850

Henkel / Shuckl Cannery
NILES, FREMONT, CA

Valley Oak Partners

Sheet Title:
CRAFT Building Sections

Job No. 13039
Date: 12/22/2014
Scale: 1" = 10' - 0"
Drawn By:

Sheet No:
A2.3